DENVER
TRANSPORTATION &
INFRASTRUCTURE

ELEVATE
DENVER

DRAFT
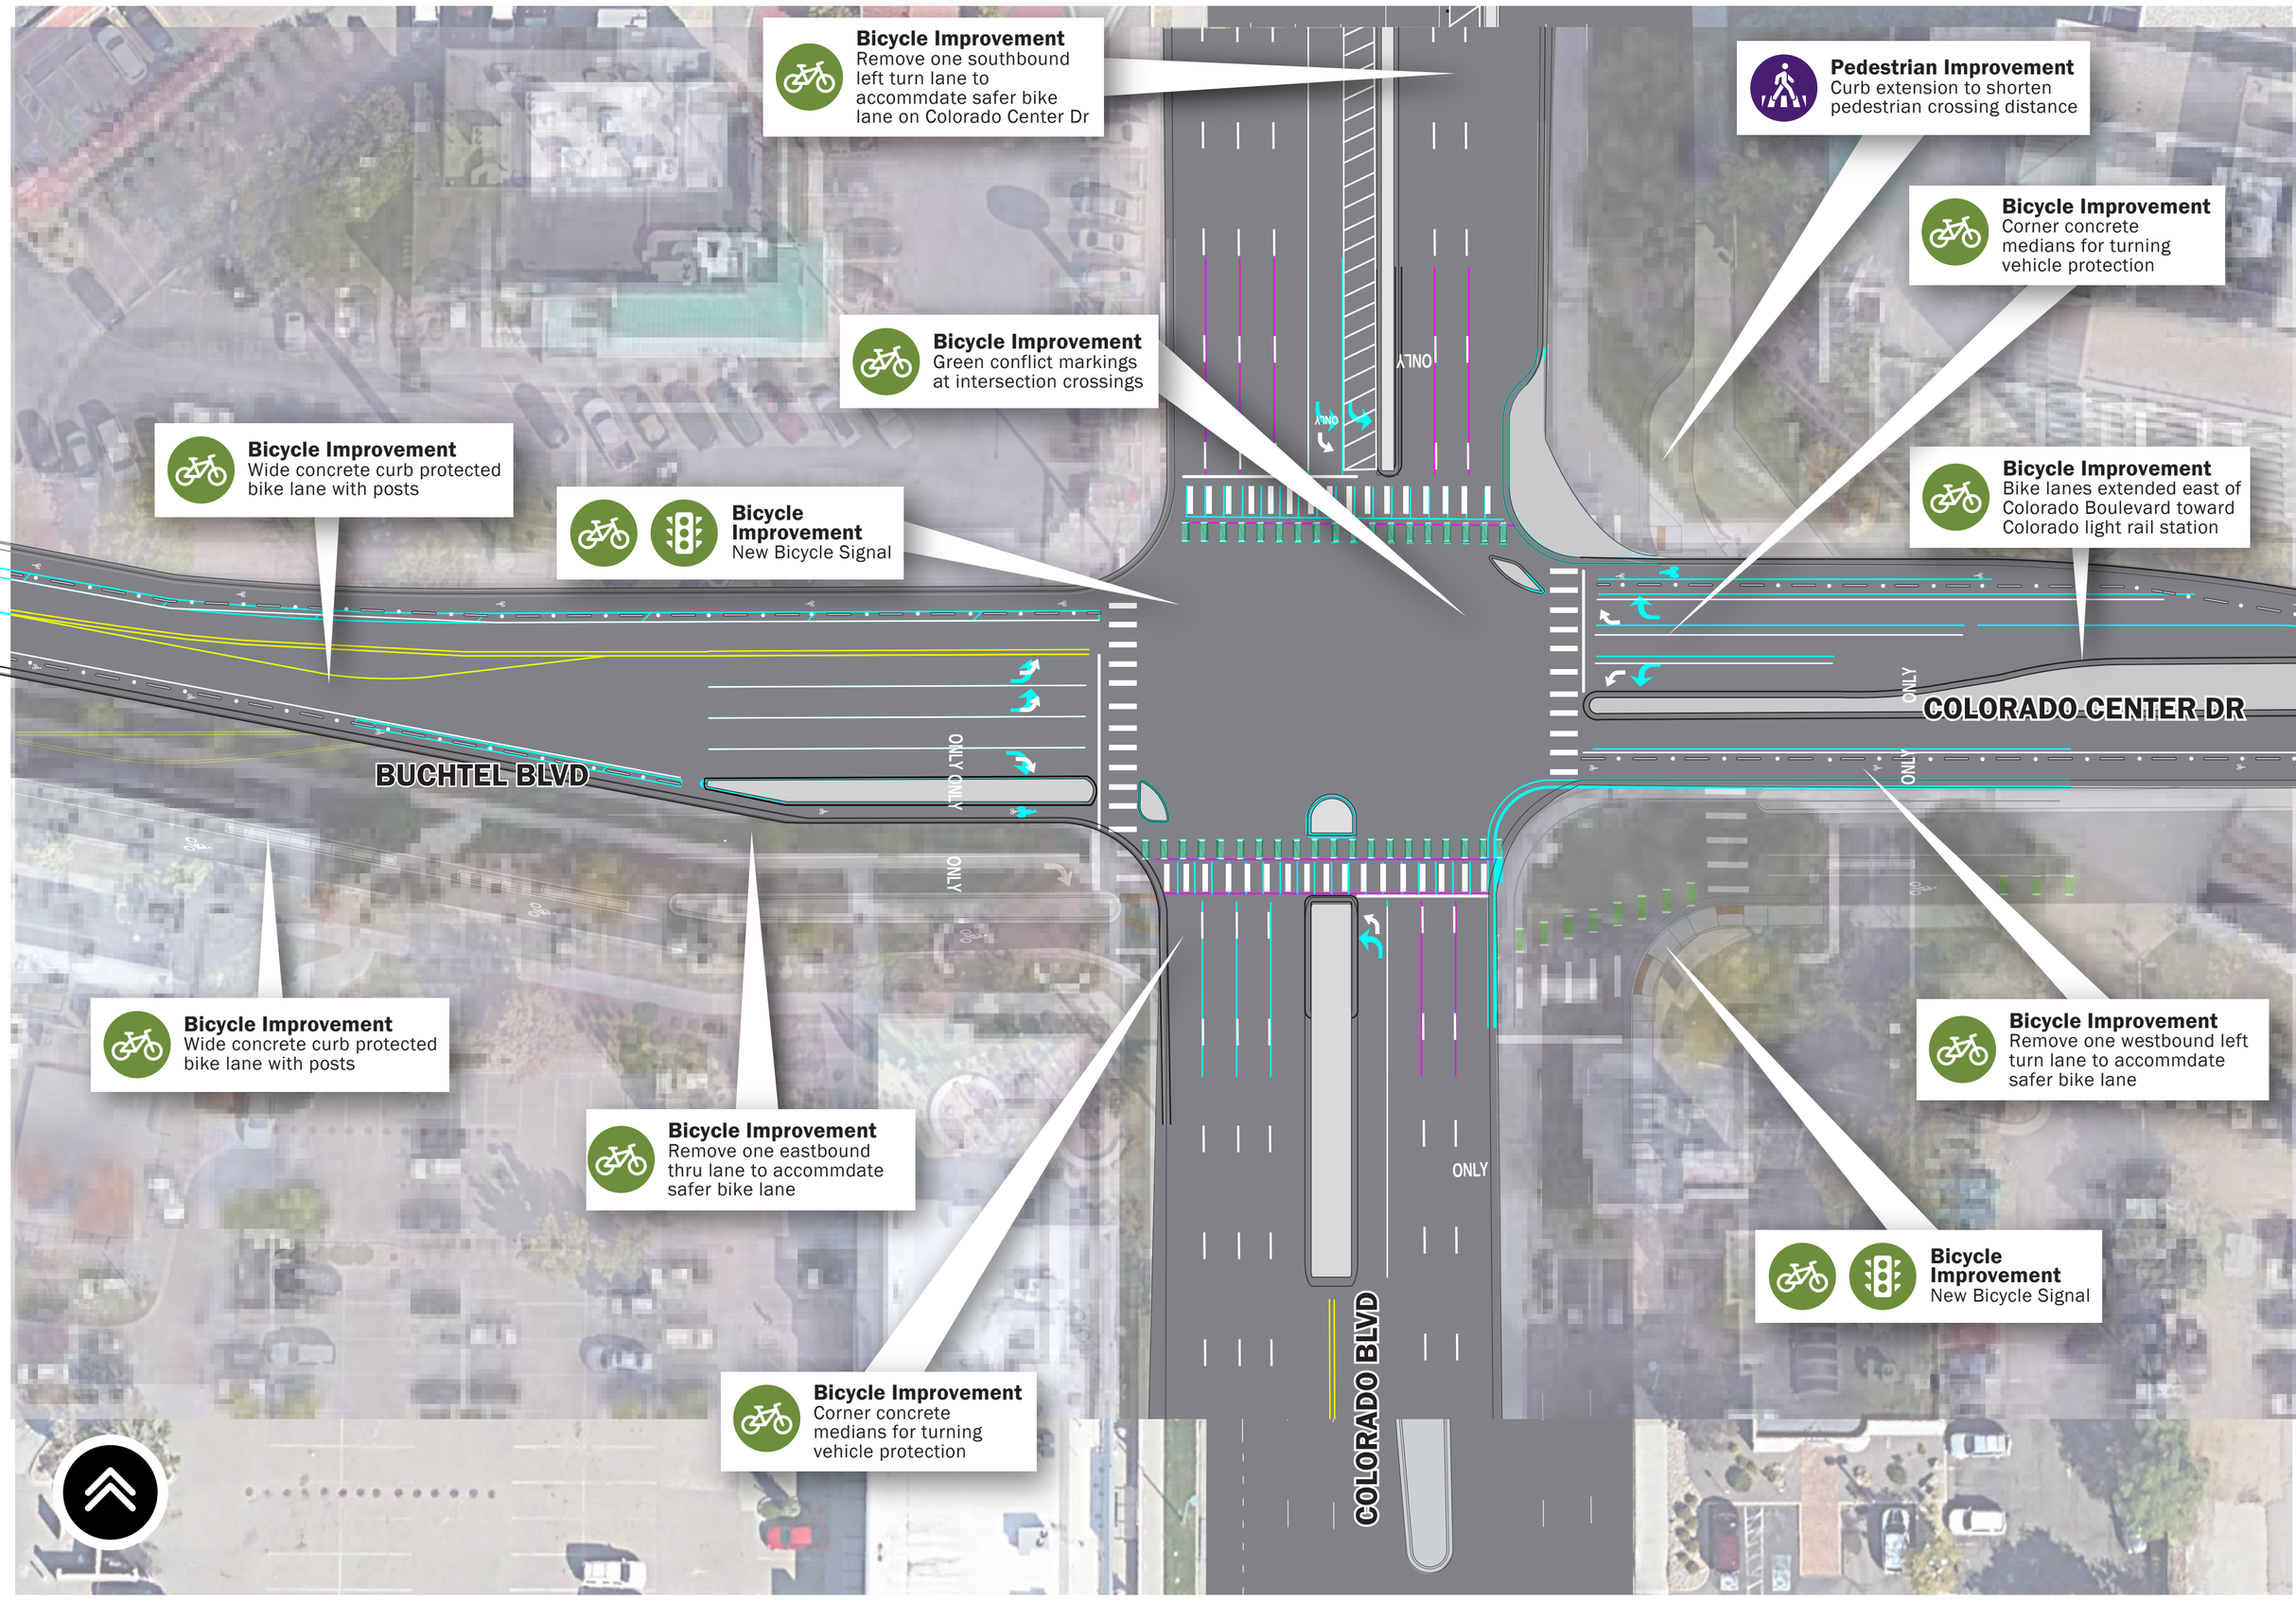
BUCHTEL AND COLORADO INTERSECTION